


# GARDENHOUSE

## 103 YAGERS LANE, SKINNERS SHOOT


### LANDSCAPE DOCUMENT

DRAWING REGISTER

| DWG No. | REV | TITLE                            |
|---------|-----|----------------------------------|
| L00     | A   | WIDER CONTEXT & DRAWING REGISTER |
| L01     | A   | CARPARK LANDSCAPE PLAN           |
| L02     | A   | RESTAURANT LANDSCAPE PLAN        |
| L03     | A   | PLANT SCHEDULE                   |
| L04     | A   | PLANT SCHEDULE                   |

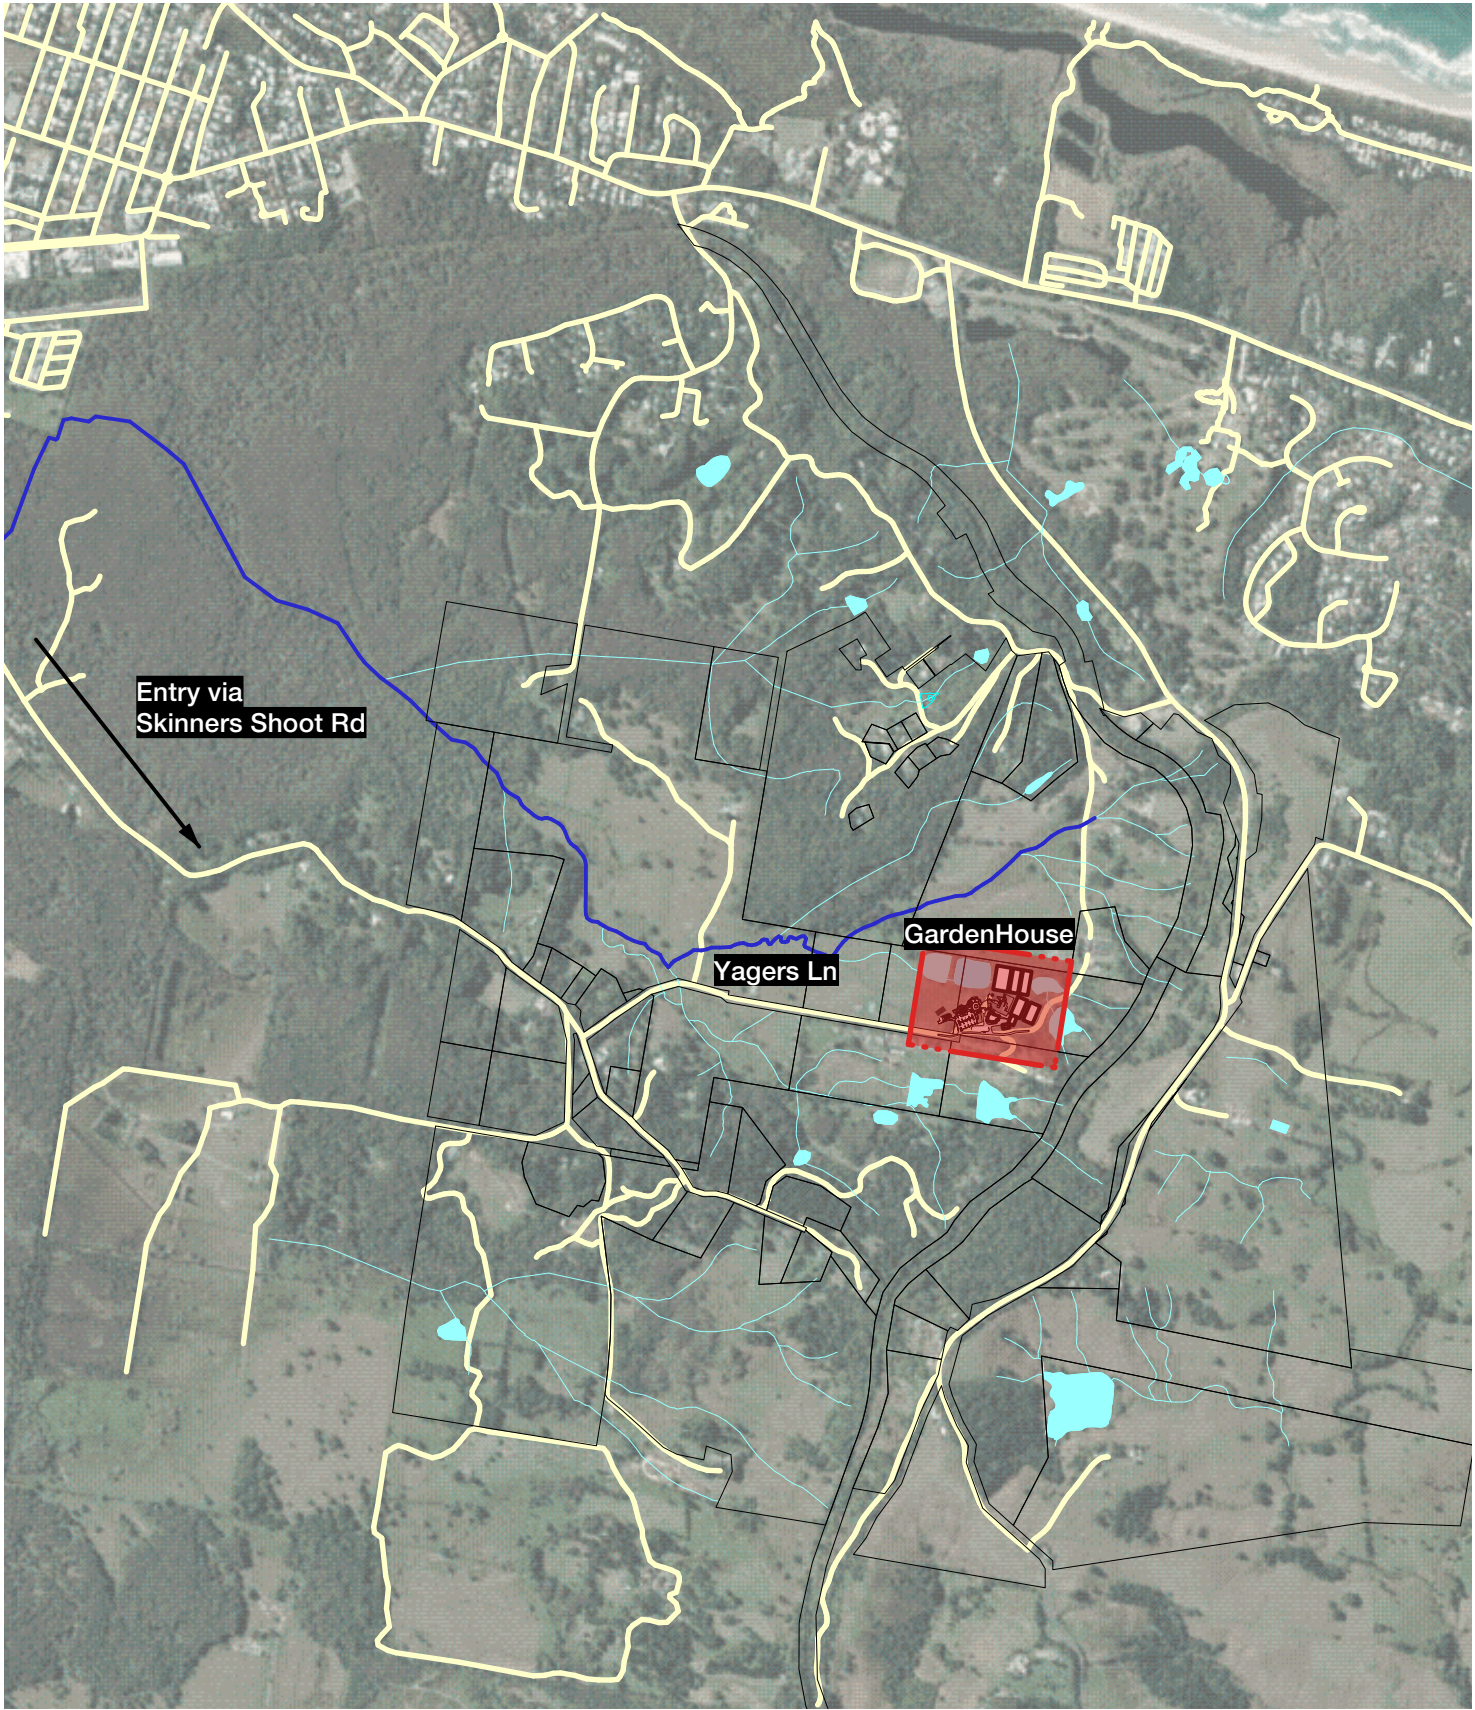

WIDER CONTEXT

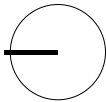


1:20 000

|   |     |             |      |                                                           |                                                          |                        |                      |                    |
|---|-----|-------------|------|-----------------------------------------------------------|----------------------------------------------------------|------------------------|----------------------|--------------------|
| <div><div></div><div>ASH RIGBY</div><div>Landscape Architect   B.L.Arch QUT</div><div>+61 468 716 133   ash@terraschema.com.au</div></div> | REV | DESCRIPTION | DATE | PROJECT<br>GARDENHOUSE<br>103 YAGERS LANE, SKINNERS SHOOT | DRAWING TITLE<br>WIDER CONTEXT PLAN AND DRAWING REGISTER |                        |                      |                    |
|   |     |             |      |                                                           | CLIENT<br>M. SCHREIBER                                   | JOB NO.<br>20222       | STATUS<br>MASTERPLAN | DRAWING NO.<br>L00 |
|   |     |             |      |                                                           |                                                          | SCALE<br>1:20 000 @ A3 | DATE<br>4/09/2022    | REVISION<br>A      |
|   |     |             |      |                                                           |                                                          |                        |                      |                    |
LEGEND

- GARDEN
- COURTYARD GARDEN
- LAWN
- COMPACTED DECOMPOSED GRANITE
- CONCRETE
- ASPHALT
- DRY PRESSED CLAY BRICK PAVING (PERMEABLE)
- COBBLESTONE PAVING
- STONE PAVING
- POND
- GABION RETAINING WALLS
- IN-SITU CONCRETE WALLS
- RECYCLED CONCRETE FINS
- SCREENING FENCE
- EXISTING TREE
- PROPOSED TREE
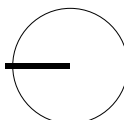
|   |                                 |             |                        |   |         |  |               |            |        |            |             |     |  |
|---|---------------------------------|-------------|------------------------|---|---------|--|---------------|------------|--------|------------|-------------|-----|--|
| <div></div> <div>ASH RIGBY</div> <div>Landscape Architect   B.L.Arch QUT</div> <div>+61 468 716 133   ash@terraschema.com.au</div> | REV                             | DESCRIPTION | DATE                   | <div>NORTH</div> <div></div> | PROJECT |  | DRAWING TITLE |            |        |            |             |     |  |
|   | GARDENHOUSE                     |             | CARPARK LANDSCAPE PLAN |   |         |  |               |            |        |            |             |     |  |
|   | 103 YAGERS LANE, SKINNERS SHOOT |             |                        |   |         |  |               |            |        |            |             |     |  |
|   |                                 |             |                        |   |         |  |               |            |        |            |             |     |  |
|   |                                 |             |                        |   |         |  |               |            |        |            |             |     |  |
|   |                                 |             | CLIENT                 |   |         |  | JOB NO.       | 20222      | STATUS | MASTERPLAN | DRAWING NO. | L01 |  |
|   |                                 |             | M. SCHREIBER           |   |         |  | SCALE         | 1:400 @ A3 | DATE   | 4/09/2022  | REVISION    | A   |  |
|   |                                 |             |                        |   |         |  |               |            |        |            |             |     |  |
TREES



Podocarpus elatus  
Plum Pine



Callitris columellaris  
Coast Cypress Pine




Cryptocarya triplinervis  
Three Veined Laurel



Banksia integrifolia subsp. integ.  
Coast Banksia



Acronychia imperforata  
Fraser Island Apple

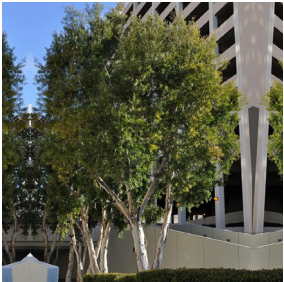

Melaleuca quinquenervia  
Paperbark



Kigelia africana  
Sausage Tree \*  
(Existing exotic)



Banksia serrata  
Old Man Banksia



Brachychiton rupestris  
QLD Bottle Tree



Leptospermum laevigatum  
Coastal Tea Tree



Buckinghamia celsissima  
Ivory Curl Tree



Baeckea virgata 'Clarence River'  
Weeping Baeckea



Corymbia citriodora 'Scentuous'  
Dwarf Lemon Scented Gum

GARDENS



Xanthorrhoea johnsonii  
Grass Tree




Westringia fruticosa 'Zena'  
Coastal Rosemary



Banksia spinulosa dwarf  
Cherry Candles



Banksia ericifolia  
Heath Banksia

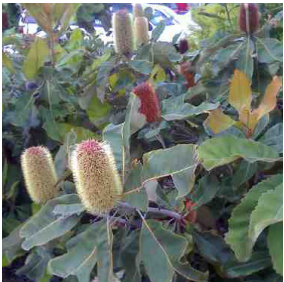

Banksia robur  
Swamp Banksia



Casuarina glauca 'Green Wave'  
Green Wave



Lomandra confertifolia  
ssp. rubiginosa  
Lomandra dwarf



Macrozamia communis  
Burrawang



Acrotriche aggregata  
Ground Berry



Ficinia nodosa  
Knobby Club Rush



Chrysocephalum apiculatum  
Yellow Buttons



Lepironia articulata  
Grey Sedge



Prostanthera 'Minty'  
Native Mint Bush



Prostanthera rotundifolia  
Native Oregano



Carex appressa  
Tall Sedge



Patersonia occidentalis  
Native Iris



Thelionema caespitosum  
Tufted Blue Lily



Lavandula 'Avonview'  
French Lavender \*  
(Exotic)



Rosmarinus 'Tuscan Blue'  
Rosemary \*  
(Exotic)


BUSHTUCKER



Austromyrtus dulcis 'Blush'  
Midyim Berry



Citrus australasica  
Finger Lime

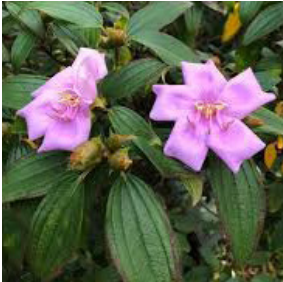

Melastoma affine  
Blue Tongue



Tasmannia lanceolata  
Mountain Pepper



Dianella caerulea 'Lucia'  
Blue Flax Lily



Dioscorea hastifolia  
Warrine Yam



Bulbine bulbosa  
Native Leek



Podocarpus spinulosus  
Dwarf Plum Pine

COURTYARD



Aloe barberae  
Tree Aloe



Pachypodium lamerei  
Madagascar Palm



Pachycereus pringlei  
Mexican Giant Cardon



Agave americana  
Century Plant



Agave gypsophila 'Blue Wave'  
Gypsum Century Plant



Opuntia Burbank  
Prickly Pear



Euphorbia ammak  
Candelabra Spurge



Espostoa mirabilis  
Flower of Prayer



Senecio vitalis  
Narrow-Leaf Chalksticks



Panicum virgatum 'Heavy Metal'  
Switchgrass



Festuca glauca  
Blue Fescue



Pennisetum alopecuroides 'Nafay'  
Swamp Foxtail Grass



Poa poiformis 'Kingsdale'  
Tussock Grass



Pycnosorus globosus  
Billy Buttons



Artemisia 'Powis Castle'  
Wormwood



Conostylis 'Silver Sunrise'  
Cotton Heads



Rosmarinus officinalis  
'Prostratus'  
Creeping Rosemary



Chrysocephalum apiculatum  
Yellow Buttons

103 YAGERS LANE, SKINNERS SHOOT

PLANT SCHEDULE

| ID      | Botanical Name                           | Common Name             | Mature Height |
|---------|------------------------------------------|-------------------------|---------------|
| TREES   |                                          |                         |               |
| ACR imp | Acronychia imperforata                   | Fraser Island Apple     | 4 - 7m        |
| BAE vir | Baeckea virgata 'Clarence River'         | Weeping Baeckea         | 2 - 3m        |
| BAN int | Banksia integrifolia subsp. integrifolia | Coastal Banksia         | 5 - 10 m      |
| BAN ser | Banksia serrata                          | Old Man Banksia         | 4 - 7m        |
| BRA rup | Brachychiton rupestris                   | QLD Bottle Tree         | 5 - 10m       |
| BUC cel | Buckinghamia celsissima                  | Ivory Curl Tree         | 5 - 10m       |
| CAL col | Callitris columellaris                   | Coast Cypress Pine      | 5 - 12m       |
| COR cit | Corymbia citriodora 'Scentuous'          | Dwarf Lemon Scented Gum | 5 - 10m       |
| CRY tri | Cryptocarya triplinervis                 | Three-veined Laurel     | 5 - 10m       |
| LEP lae | Leptospermum laevigatum                  | Coastal Tea Tree        | 2 - 4m        |
| MEL leu | Melaleuca leucadendra                    | Weeping Paperbark       | 10 - 15m      |
| MEL lin | Melalueca linariifolia                   | Snow in Summer          | 5 - 10m       |
| POD ela | Podocarpus elatus                        | Plum Pine               | 10 - 15m      |

GARDENS

|         |                                    |                             |            |
|---------|------------------------------------|-----------------------------|------------|
| ACR agg | Acrotriche aggregata               | Ground Berry                | 1 - 2m     |
| BAN eri | Banksia ericifolia                 | Heath Banksia               | 3 - 4m     |
| BAN rob | Banksia robur                      | Swamp Banksia               | 2 - 3m     |
| BAN spi | Banksia spinulosa 'Cherry Candles' | Banksia 'Cherry Candles'    | 0.3 - 0.6m |
| CAR app | Carex appressa                     | Tall Sedge                  | 1 - 1.5m   |
| CAS gre | Casuarina glauca 'Green Wave'      | Casuarina 'Green Wave'      | 1 - 1.5m   |
| CHR api | Chrysocephalum apiculatum          | Yellow Buttons              | 0.3m       |
| FIC nod | Ficinia nodosa                     | Knobby club-rush            | 1m         |
| LAV avo | Lavandula 'Avonview'               | French Lavender             | 0.5 - 1m   |
| LEP art | Lepironia articulata               | Grey Sedge                  | 1 - 2m     |
| LOM con | Lomandra confertifolia rubiginosa  | Lomandra Frosty Top or Mist | 0.5m       |
| MAC com | Macrozamia communis                | Burrawang Cycad             | 1 - 2m     |
| PAT occ | Patersonia occidentalis            | Native Iris                 | 0.5m       |
| PRO min | Prostanthera 'Minty'               | Native Mint Bush            | 1.5 - 2m   |
| PRO rot | Prostanthera rotundifolia          | Native Oregano              | 1.5 - 2m   |
| ROS tus | Rosmarinus 'Tuscan Blue'           | Rosemary                    | 1 - 1.5m   |
| THE cae | Thelionema caespitosum             | Tufted Blue Lily            | 0.5m       |
| WES fru | Westringia fruticosa 'Zena'        | Coastal Rosemary            | 1m         |
| XAN joh | Xanthorrhoea johnsonii             | Grass Tree                  | 1 - 3m     |

BUSHTUCKER

|         |                             |                 |            |
|---------|-----------------------------|-----------------|------------|
| AUS dul | Austromyrtus dulcis 'Blush' | Midyim Berry    | 1 - 1.5m   |
| BUL bul | Bulbine bulbosa             | Native Leek     | 0.5m       |
| CIT aus | Citrus australasica         | Finger Lime     | 2 - 3m     |
| DIA cae | Dianella caerulea 'Lucia'   | Blue Flax Lily  | 0.5m       |
| DIO has | Dioscorea hastifolia        | Warrine Yam     | 0.5 - 1.5m |
| MEL aff | Melastoma affine            | Blue Tongue     | 1.5 - 2m   |
| POD spi | Podocarpus spinulosus       | Dwarf Plum Pine | 2m         |
| TAS lan | Tasmannia lanceolata        | Mountain Pepper | 2 - 4m     |

COURTYARD

|         |                                     |                         |  |
|---------|-------------------------------------|-------------------------|--|
| ALO bar | Aloe barberae                       | Tree Aloe               |  |
| AGA ame | Agave americana                     | Century Plant           |  |
| AGA gyp | Agave gypsophila 'Blue Wave'        | Gypsum Century Plant    |  |
| ART pow | Artemisia 'Powis Castle'            | Wormwood                |  |
| CHR api | Chrysocephalum apiculatum           | Yellow Buttons          |  |
| CON sil | Conostylis 'Silver Sunrise'         | Cotton Heads            |  |
| ESP mir | Espostoa mirabilis                  | Flower of Prayer        |  |
| EUP amm | Euphorbia ammak                     | Candelabra Spurge       |  |
| FES gla | Festuca glauca                      | Blue Fescue             |  |
| OPU bur | Opuntia Burbank                     | Prickly Pear            |  |
| PAC lam | Pachypodium lamerei                 | Madagascar Palm         |  |
| PAC pri | Pachycereus pringlei                | Mexican Giant Cardon    |  |
| PAN vir | Panicum virgatum 'Heavy Metal'      | Switchgrass             |  |
| PEN alo | Pennisetum alopecuroides 'Nafray'   | Swamp Foxtail Grass     |  |
| POA poi | Poa poiformis 'Kingsdale'           | Tussock Grass           |  |
| PYC glo | Pycnosorus globosus                 | Billy Buttons           |  |
| ROS pro | Rosmarinus officinalis 'Prostratus' | Creeping Rosemary       |  |
| SEN vit | Senecio vitalis                     | Narrow-Leaf Chalksticks |  |