BUILDINGS LEGEND

WS	WORKSHOP
P	PERGOLA
A1	AMENITIES 1
A2	AMENITIES 2 (relocate)
SS	STORAGE SHED
wt	WATER TANKS

6.0 x 2.5 PARKING SPACE with 3.0m DRIVE (3000)

RECREATIONAL AREAS

PRIMITIVE CAMPING CAMPING AREAS 1-10

B.D.A.R. AREA

ZONED RU2

EXISTING TREES

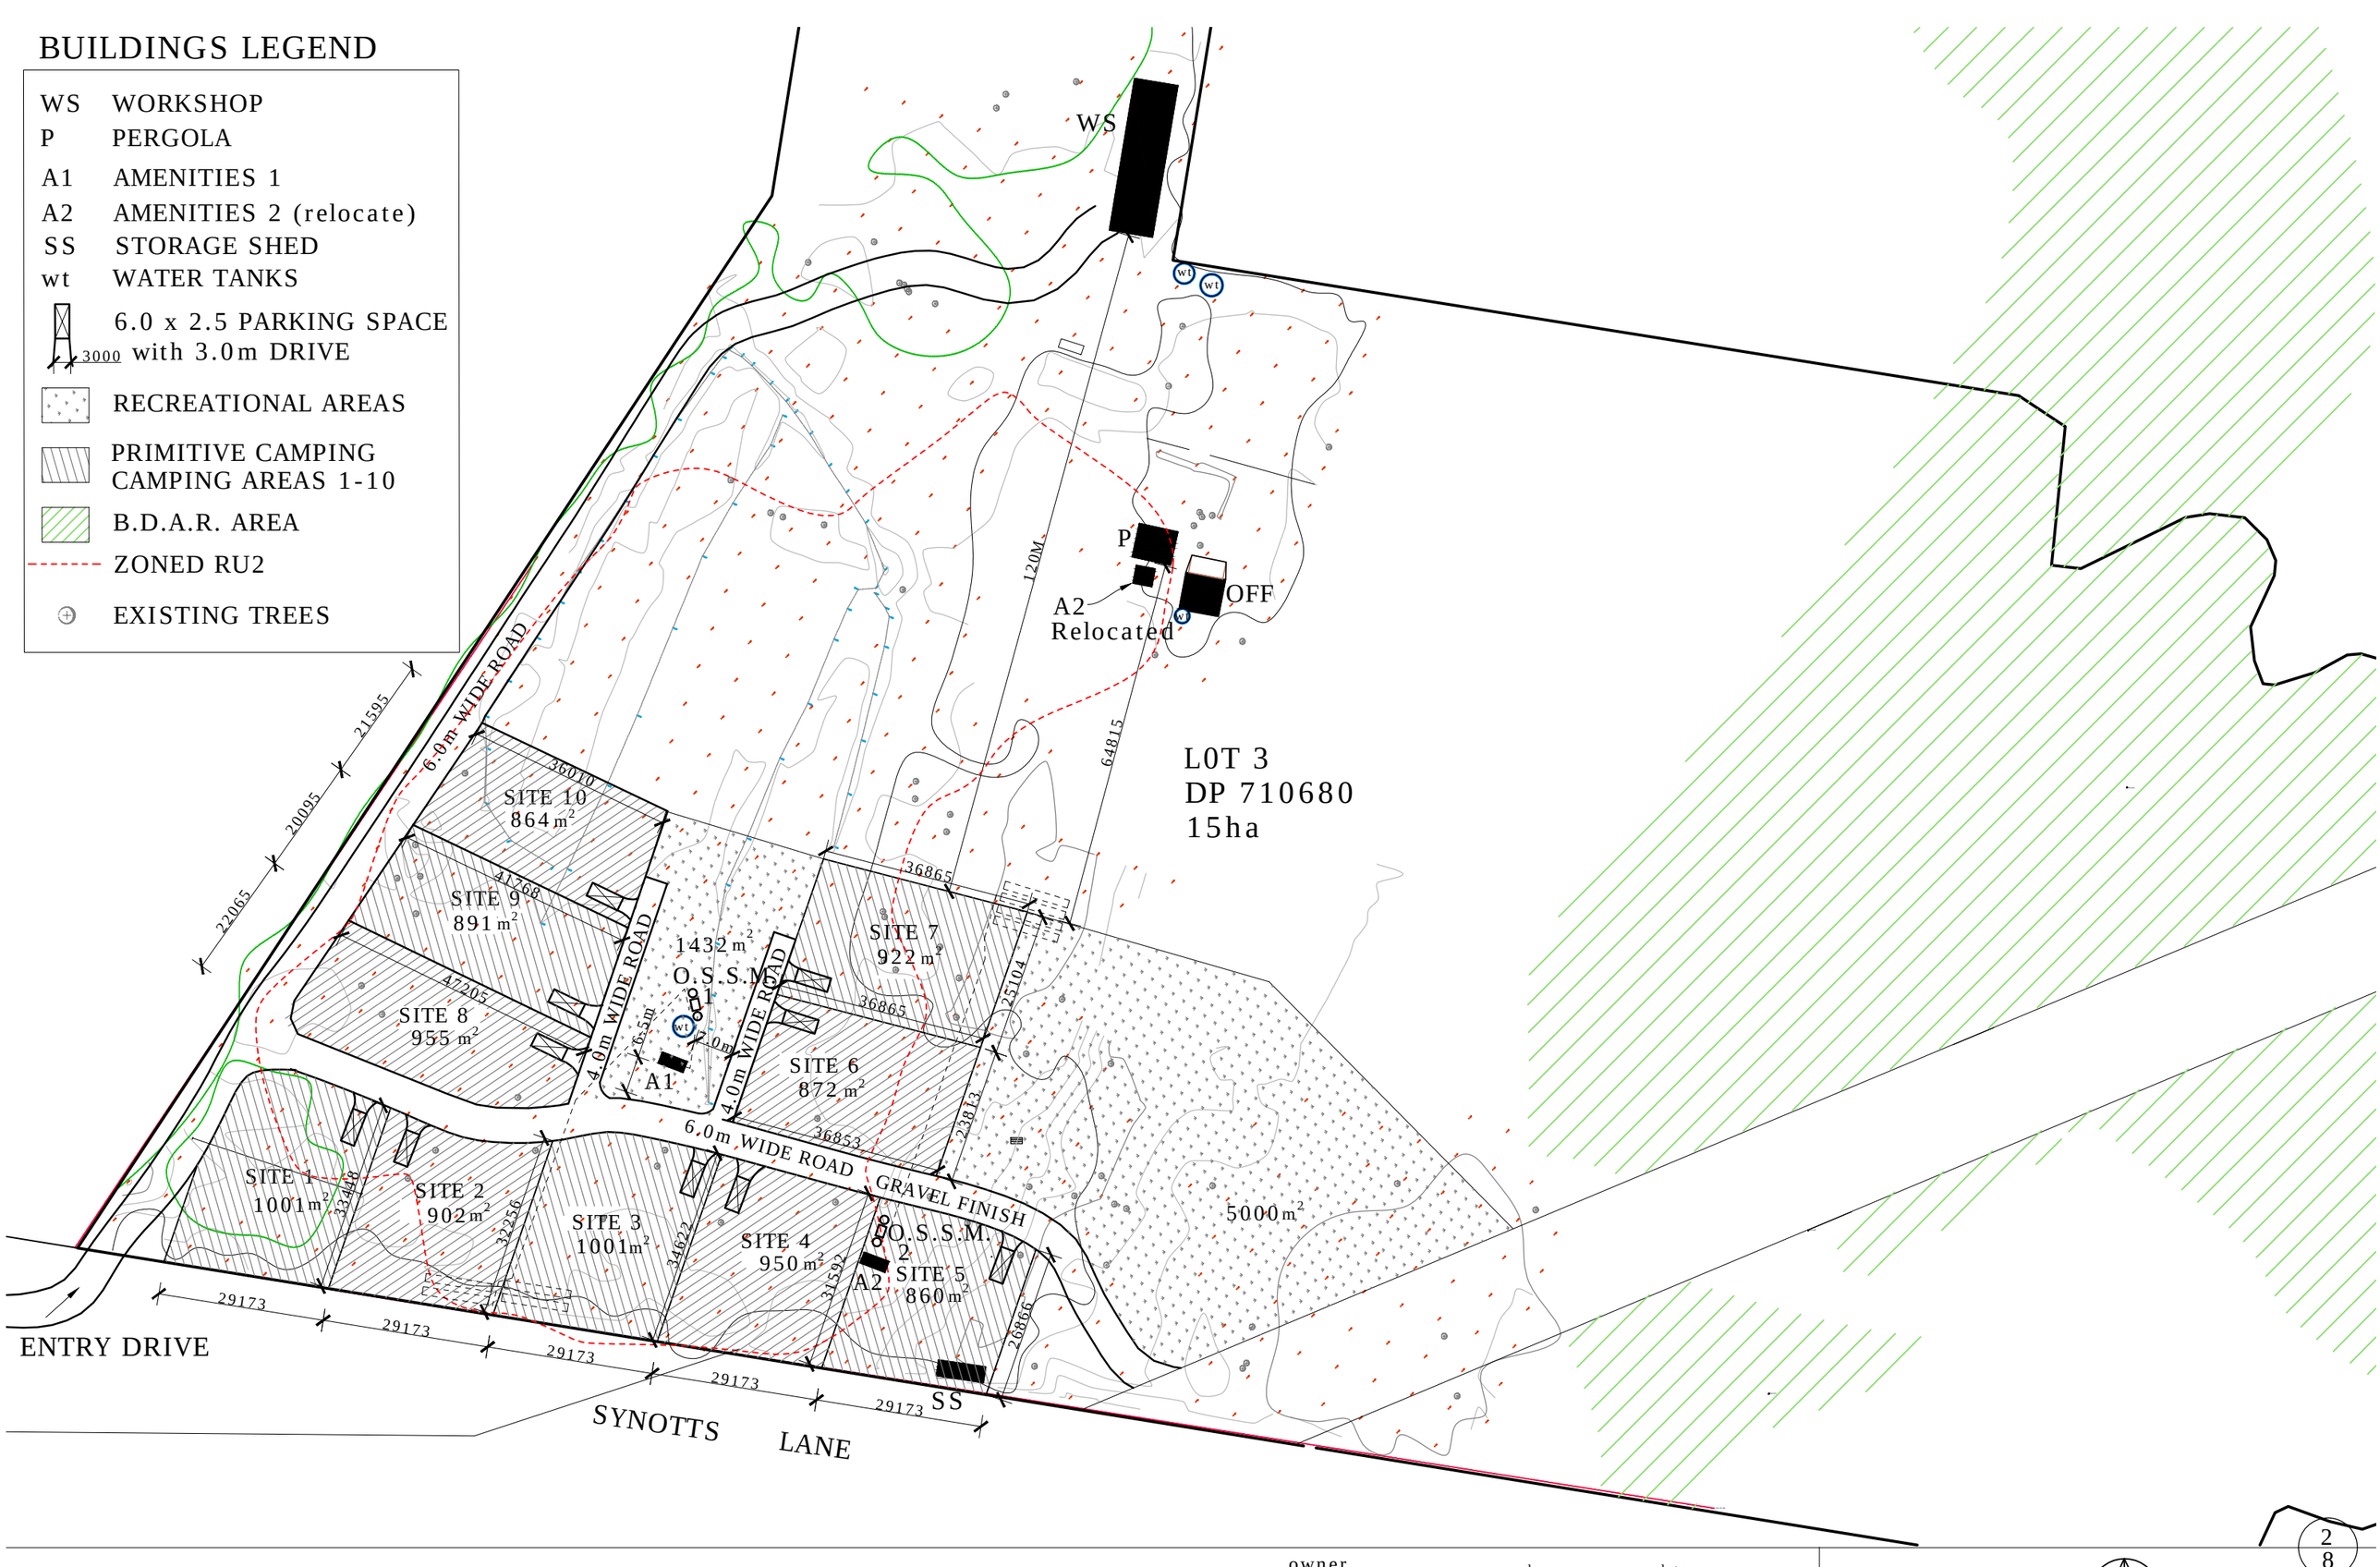

PROPOSED LAYOUT SITE PLAN

Proposed Primitive Camping
at 43 Synotts Lane, Ocean Shores

owner
---

scale
1 : 1000
@ A3

date
Feb 2021

128 Old Bangalow Rd
Byron Bay , 2481
ph : 0419 880048
email : divrobinson@gmail.com

NORTH

Issue B