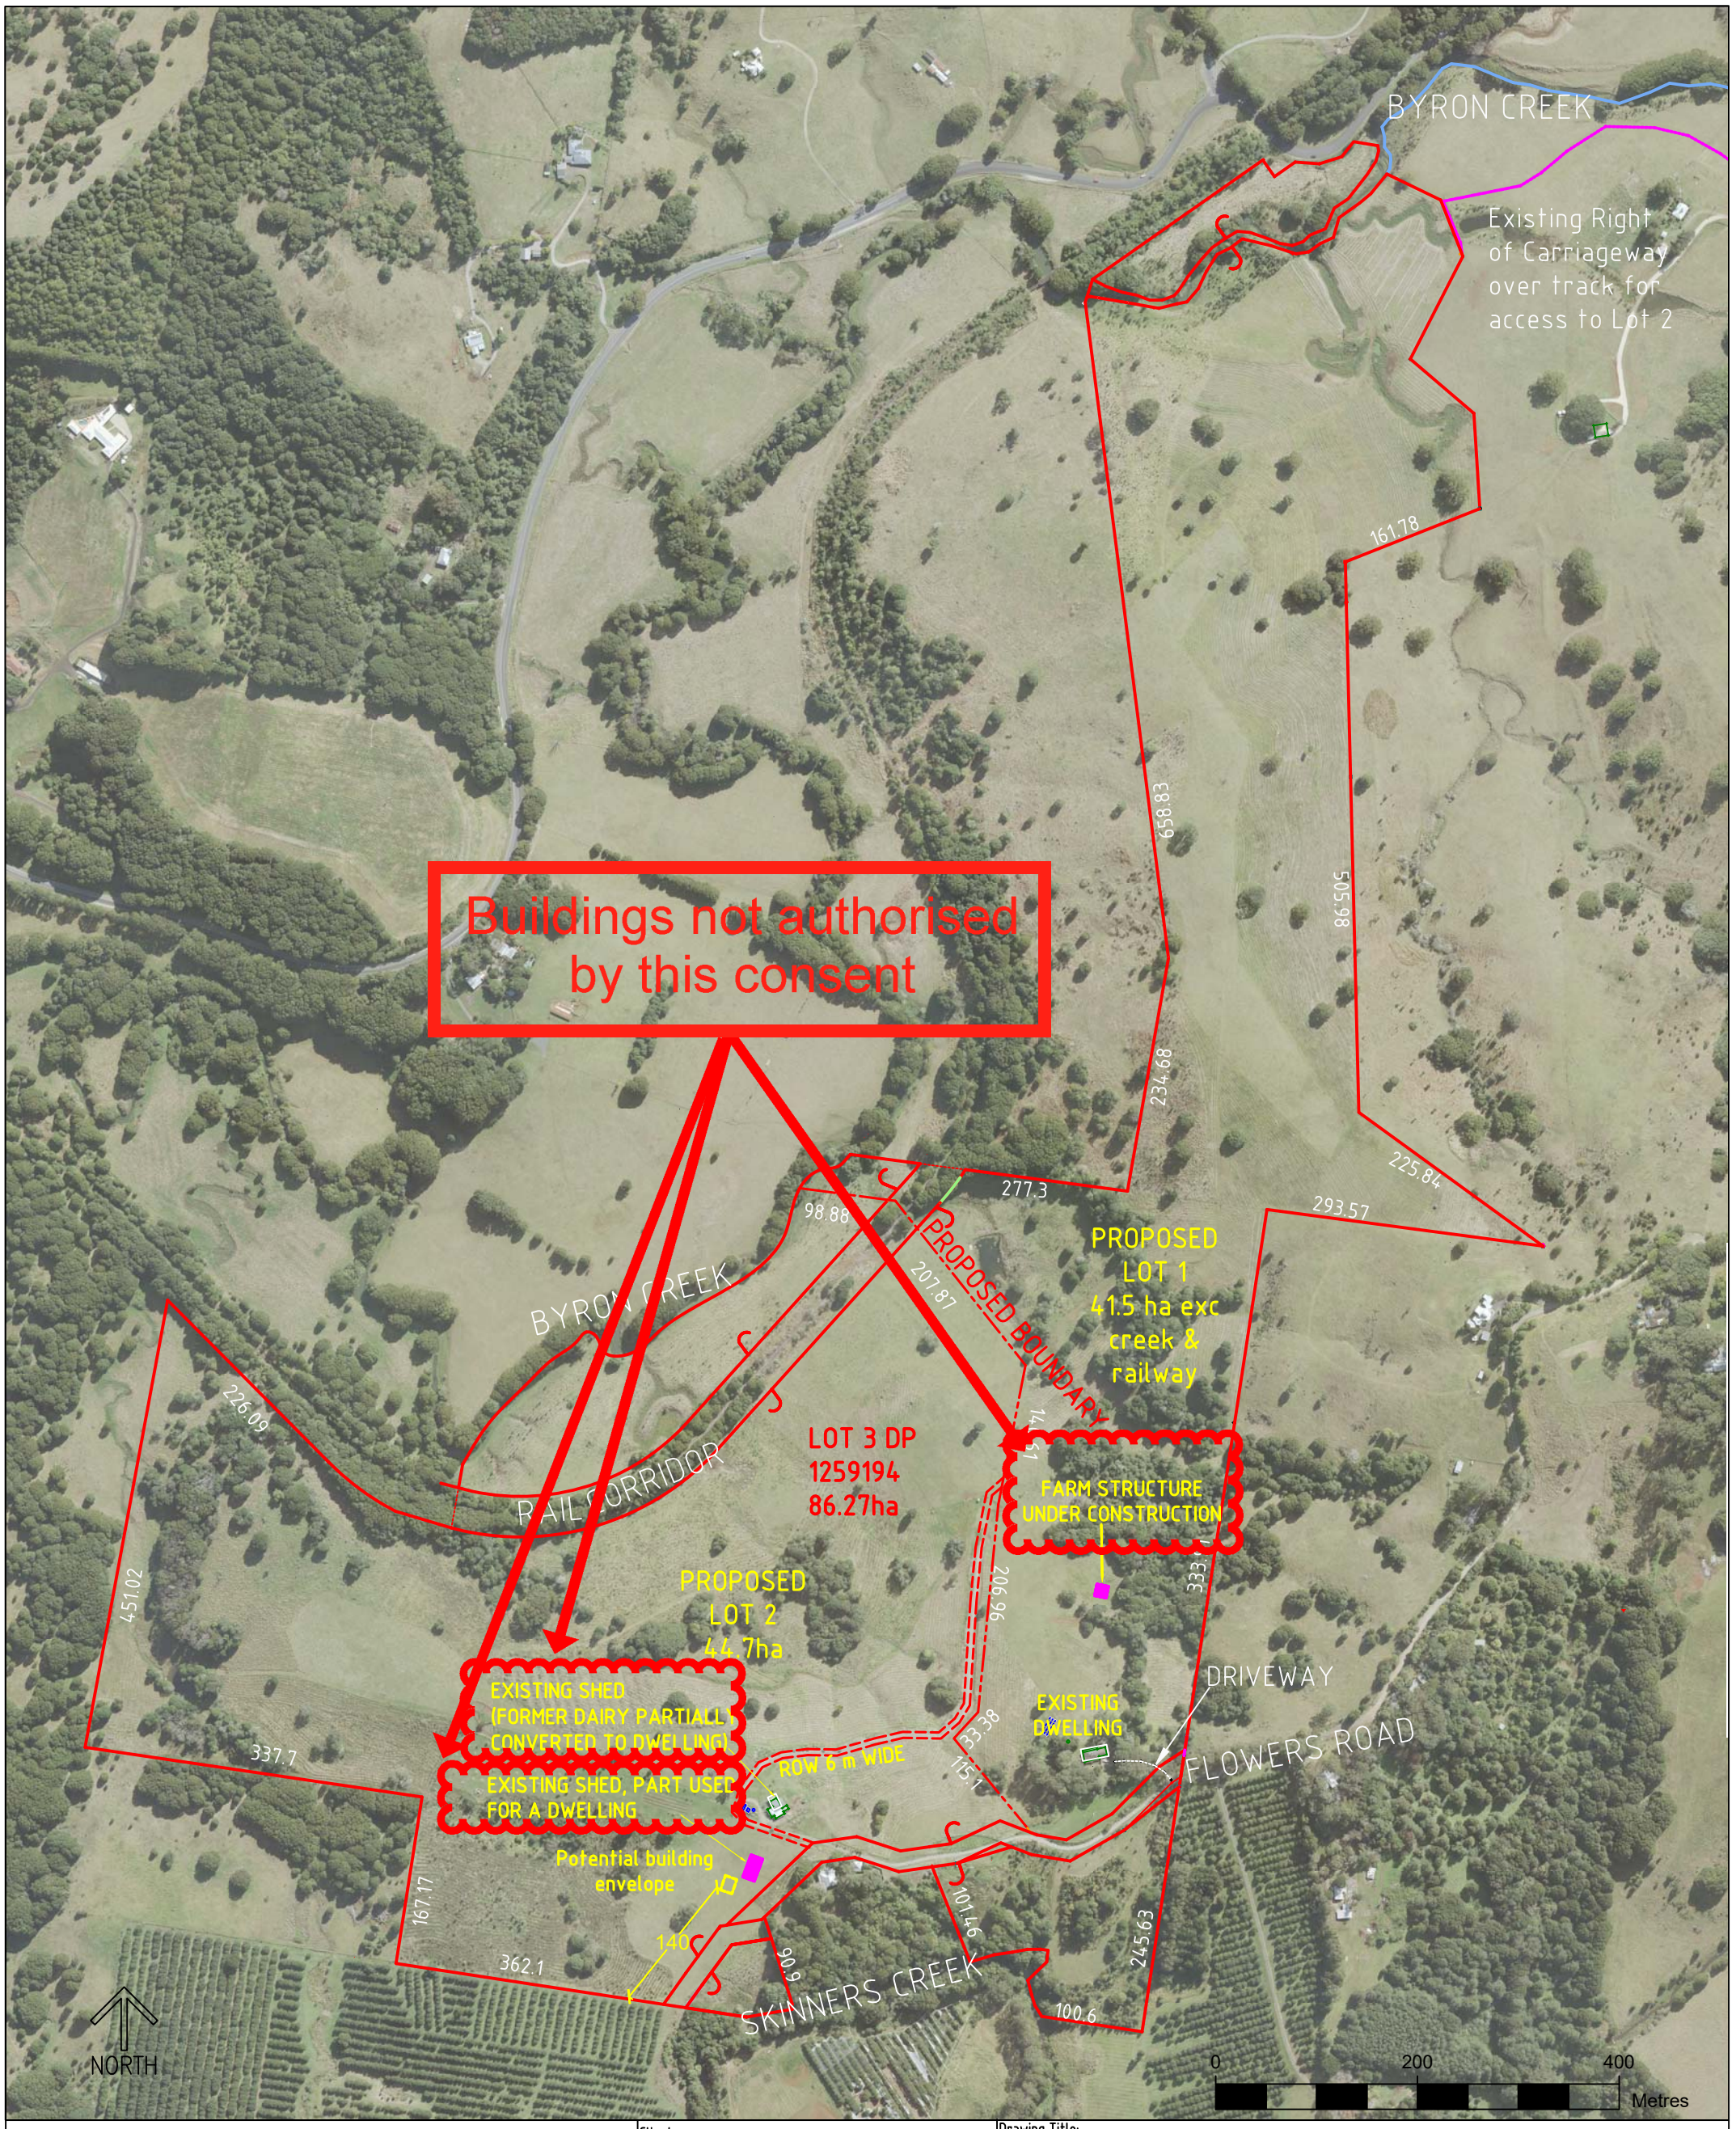

GREG ALDERSON & ASSOCIATES
ABN 58 594 160 789
43 MAIN ST CLUNES NSW 2479
Ph: 02 6629 1552
E: office@aldersonassociates.com.au
Web: aldersonassociates.com.au

Client: Michael & Jayne Douglas

Site address: Lot 3 DP 1259194, 180 Flowers Rd, Binna Burra

Drawing Title: EXISTING STRUCTURES

Source: SURVEY BY KEN CHELSWORTH

EXHIBIT NO: 1

Date: 1/2/22

Drawn: JV

Scale: As shown

Drawing Number: 19270 - Subdivision 2022_ver_B.dwg

Our ref: Z:\JOBS\19\19270 - Michael Douglas\PLANS\19270 - Subdivision 2022_ver_B.dwg

PROPOSED SUBDIVISION

Revision: –

BYRON SHIRE COUNCIL
Development Application
APPROVED PLAN
DA No. 10..2022.271.1
Date: 7/02/2022