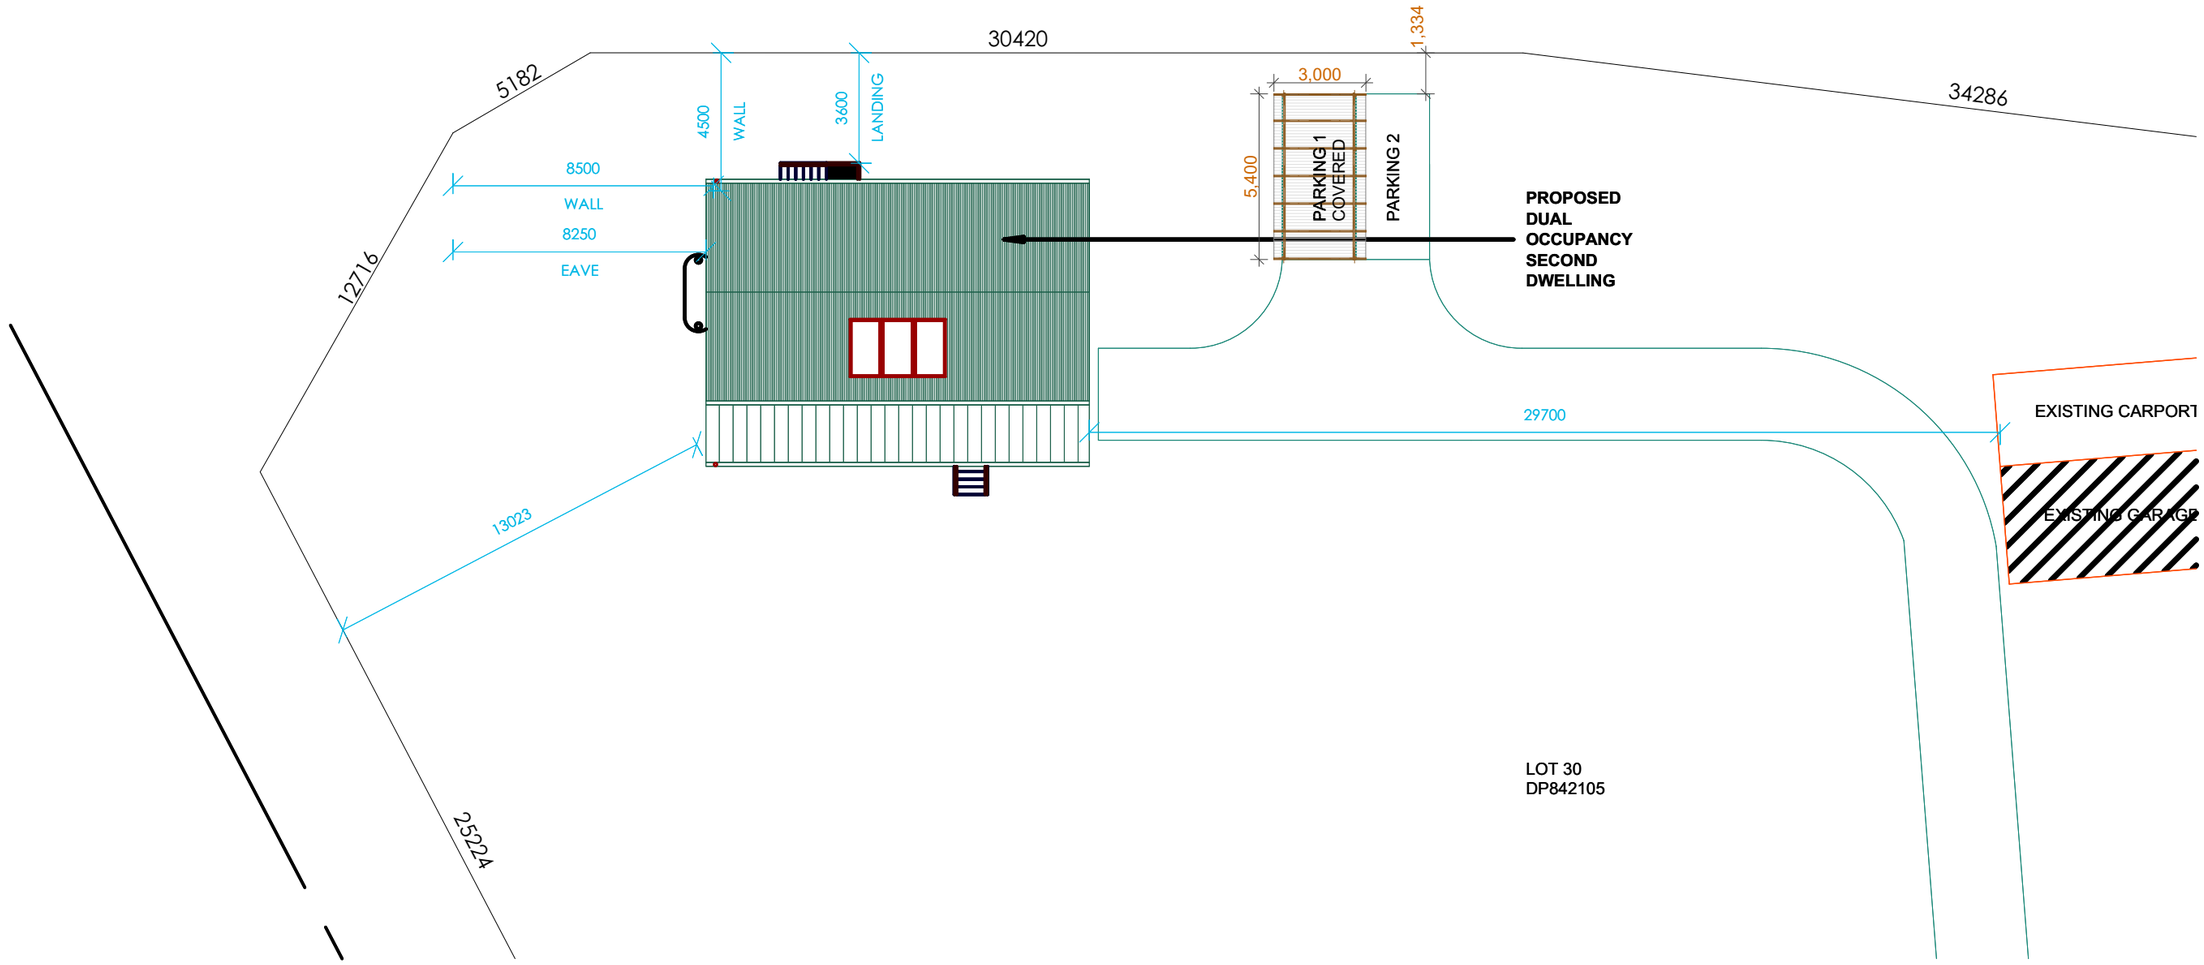

GREEN WAVES DESIGN + 61 481755538 hello@greenwavesdesign.com www.greenwavesdesign.com 11 Tallowood Crescent, Byron Bay, NSW.	DO NOT SCALE FROM THIS DRAWING USE FIGURED DIMENSIONS ONLY. BUILDERS/CONTRACTORS ARE TO VERIFY ALL DIMENSIONS PRIOR TO COMMENCMENT OF SITE WORK OR OFF-SITE FABRICATION ALL BUILDING WORKS TO BE CARRIED OUT IN ACCORDANCE WITH THE NATIONAL CONSTRUCTION CODE (NCC) AND TO THE SATISFACTION OF THE PRINCIPAL CERTIFYING AUTHORITY.	ISSUE/REVISIONS 04/06/2024 COVERED PARKING	CLIENT	Kushi Nozuri	ADDRESS	84-92 BROKEN HEAD ROAD, SUFFOLK PARK NSW 2481				
			JOB NAME	New House	LOT + DP		SCALE	PAPER	ISSUE	A00
			DRAWING	SITE / ROOF PLAN			1:200	A3	A	