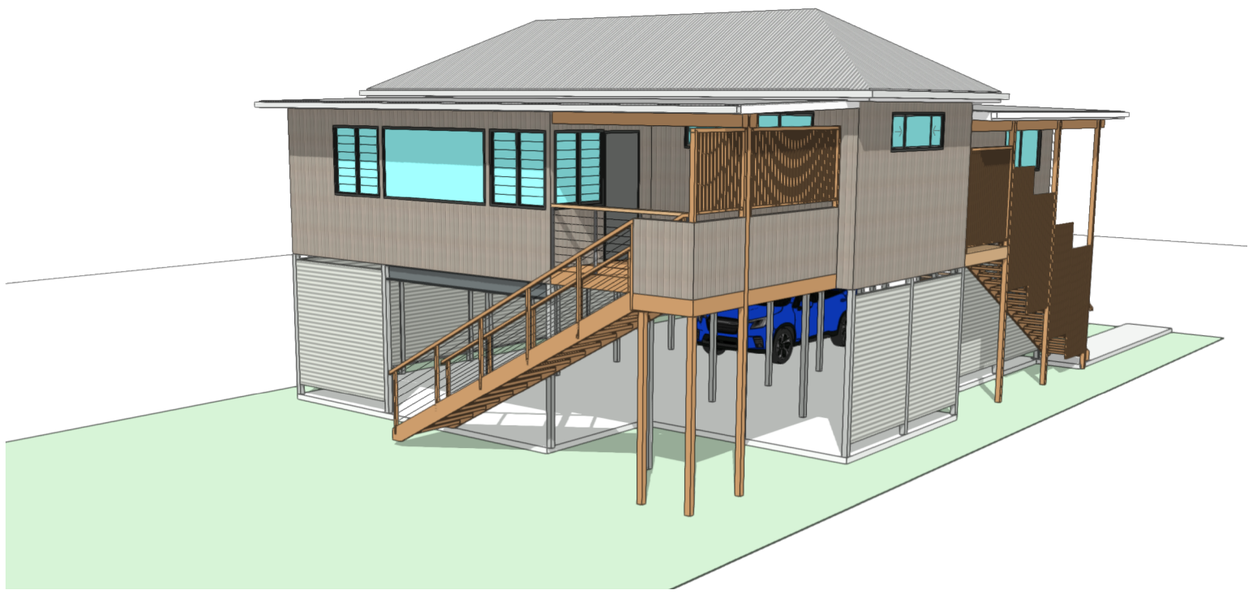

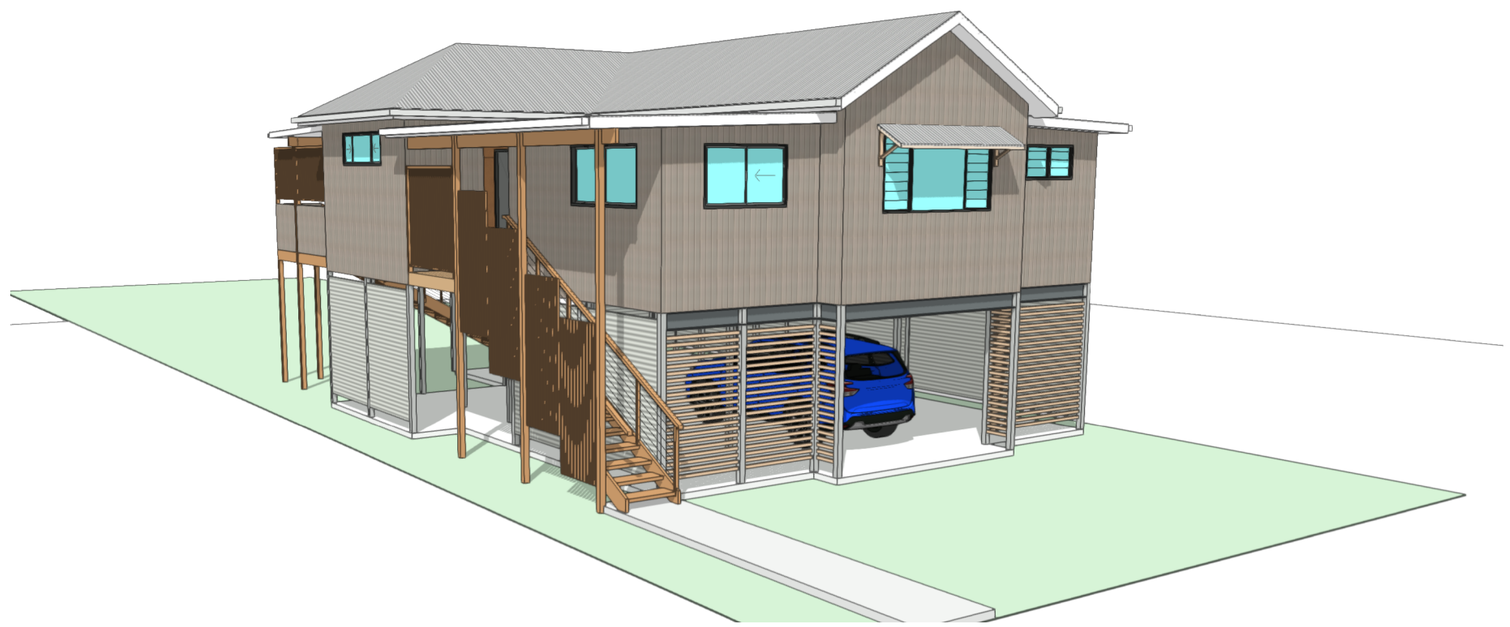

	NOTES: Do not scale from the drawings. Written dimensions shall take precedence over scale. Builder to verify dimensions on site prior to the commencement of construction. Luis Cristia is to be notified of any discrepancies prior to construction.	Issue	Revision	Date	Project: PROPOSED ALTERATIONS AND ADDITIONS AT 72 NEW CITY ROAD MULLUMBIMBY NSW 2482 LOT 28 SEC 1 D.P.12528	Drawing Title: SKETCH ELEVATIONS	Scale: @ A3	Drawn: LC
						LUIS CRISTIA DESIGNS P.O. BOX 774 MULLUMBIMBY NSW 2482 MOBILE 0403 564 721 EMAIL: luisc@bigpond.com	Date: 20.06.2024 Issue:	Dwg. No.: DA08