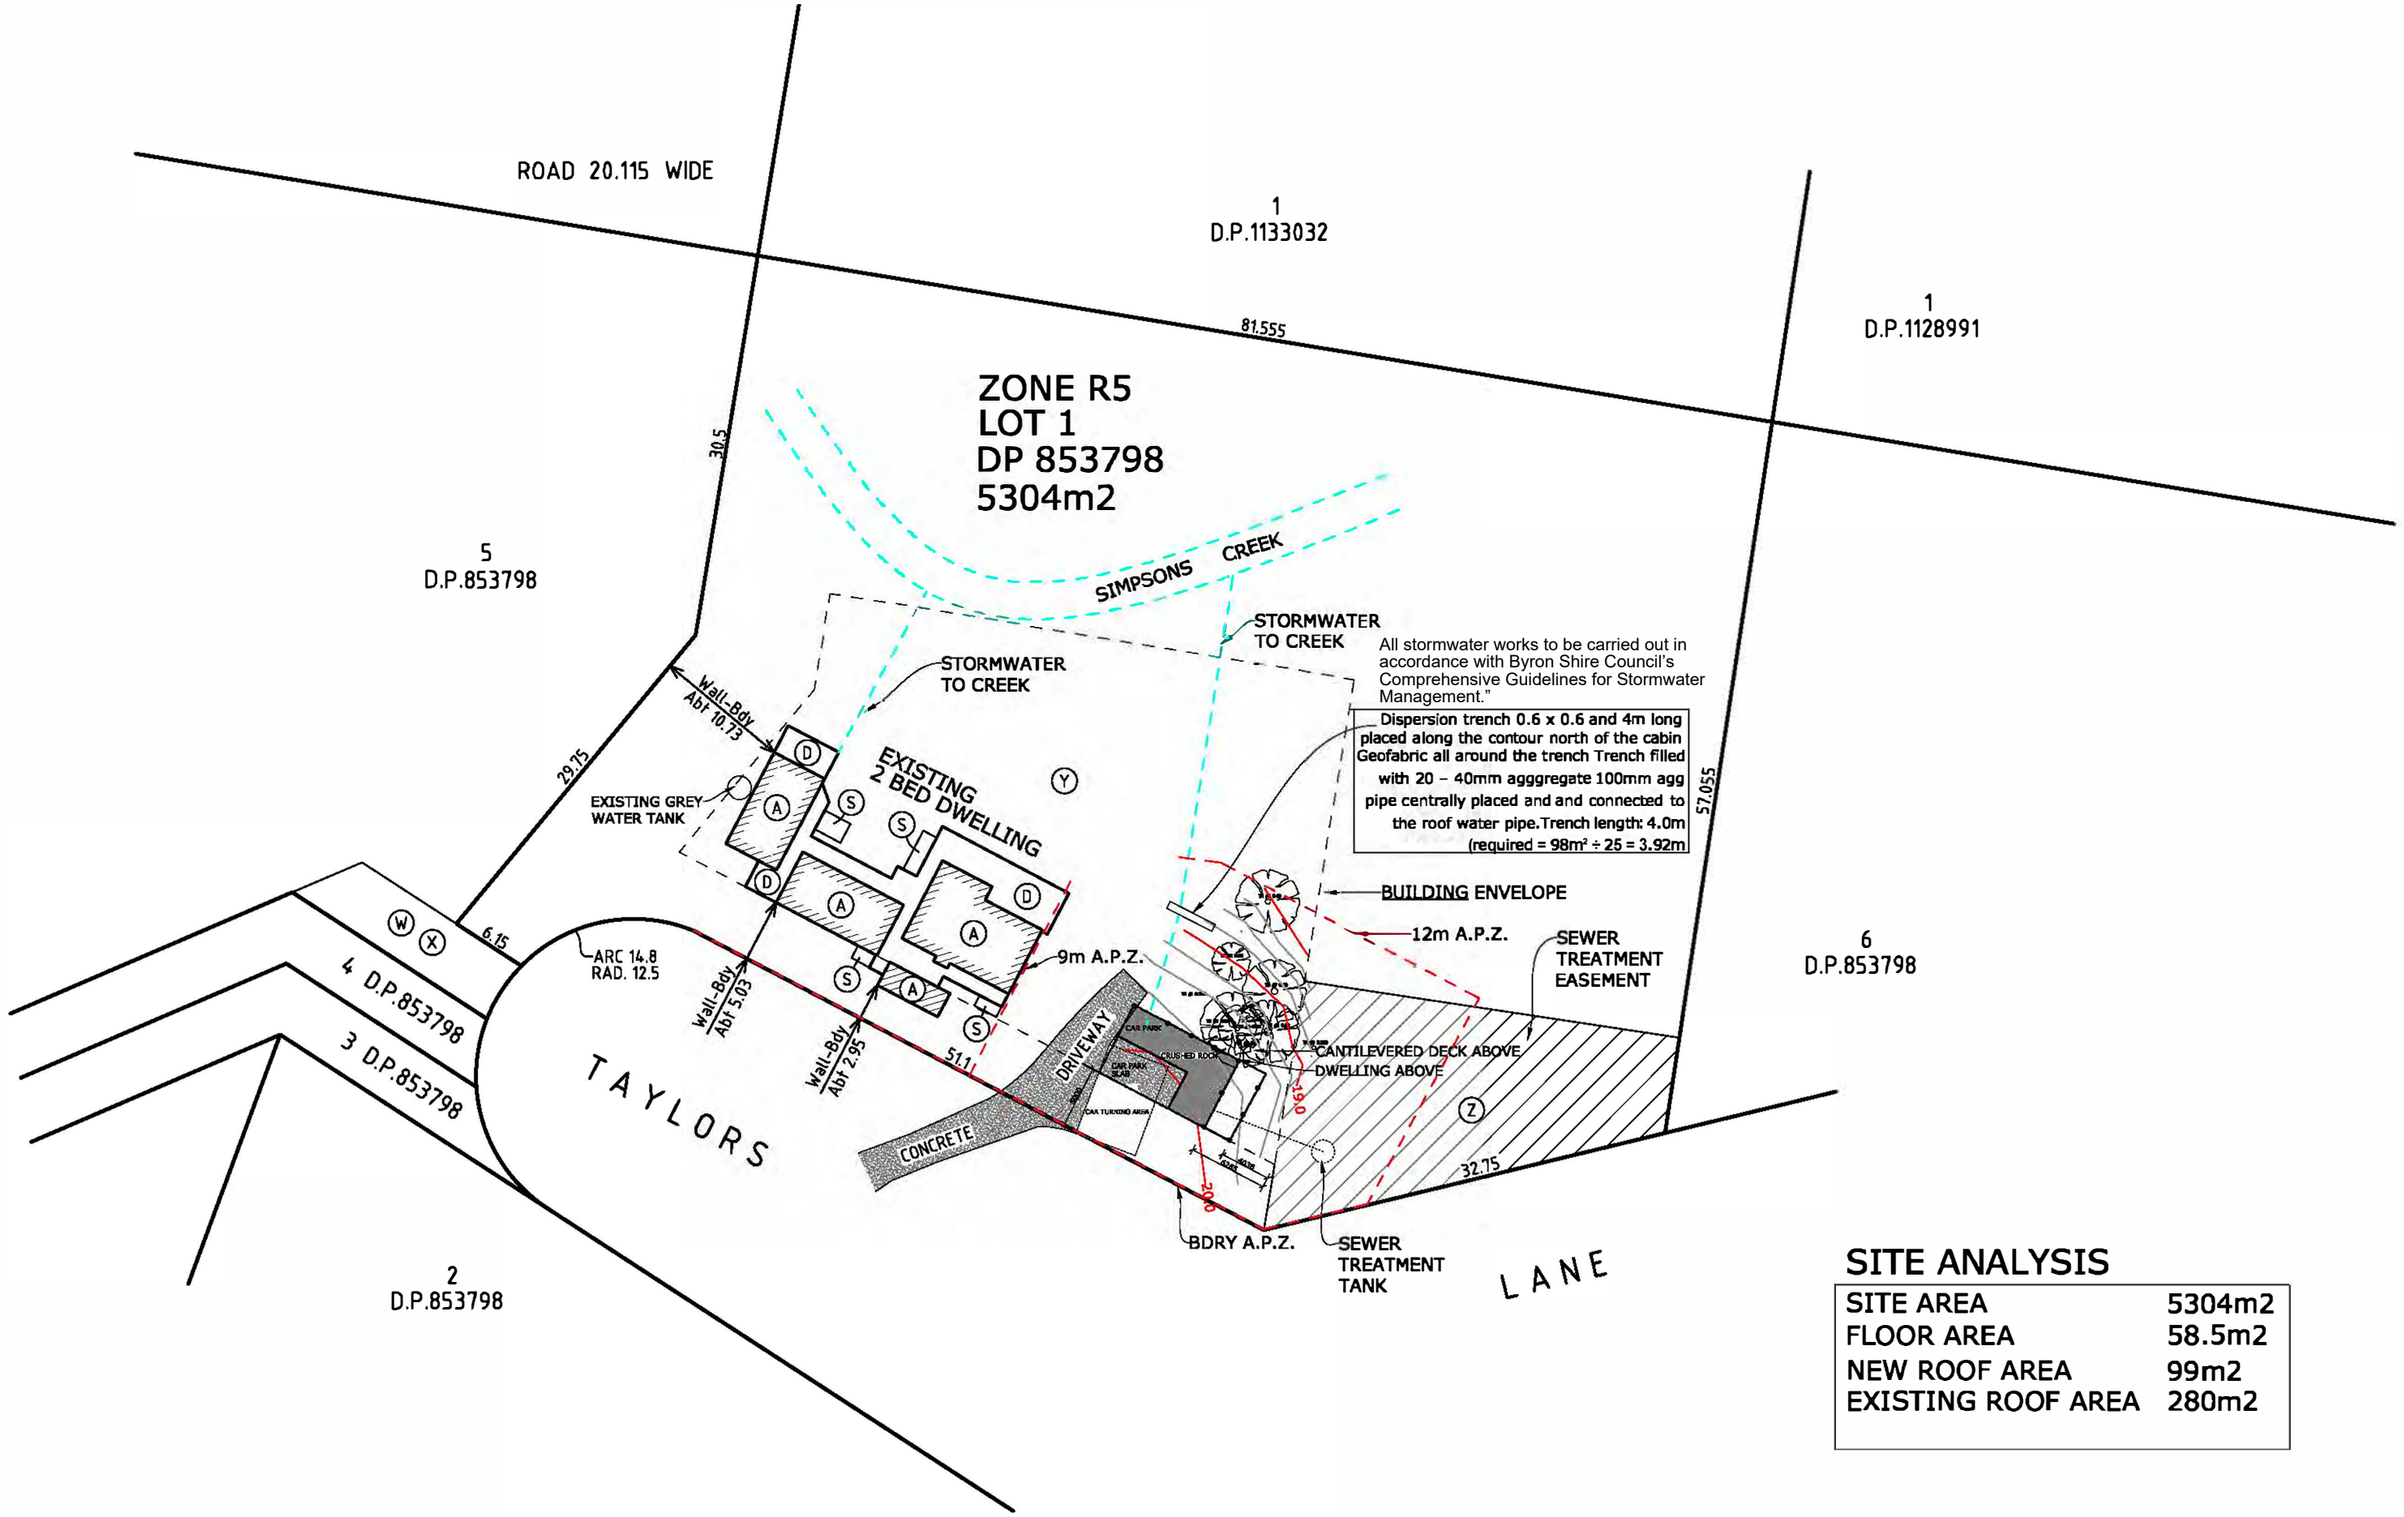

SITE ANALYSIS

SITE AREA	5304m2
FLOOR AREA	58.5m2
NEW ROOF AREA	99m2
EXISTING ROOF AREA	280m2

PROPOSED LAYOUT
SITE SURVEY by Byron Bay Surveying

project
Proposed Secondary Dwelling
at 18 Taylors Lane
Ewingsdale, Byron Bay

owner
Peter Watson

scale
1 : 500
@A3

date
Oct 2017

Drawn : David Robinson
128 Old Bangalow Rd
Byron Bay , 2481
ph : 0419 880048
email : divrobinson@gmail.com
Reg.Build.Prac # dpad18419

NORTH

Issue A