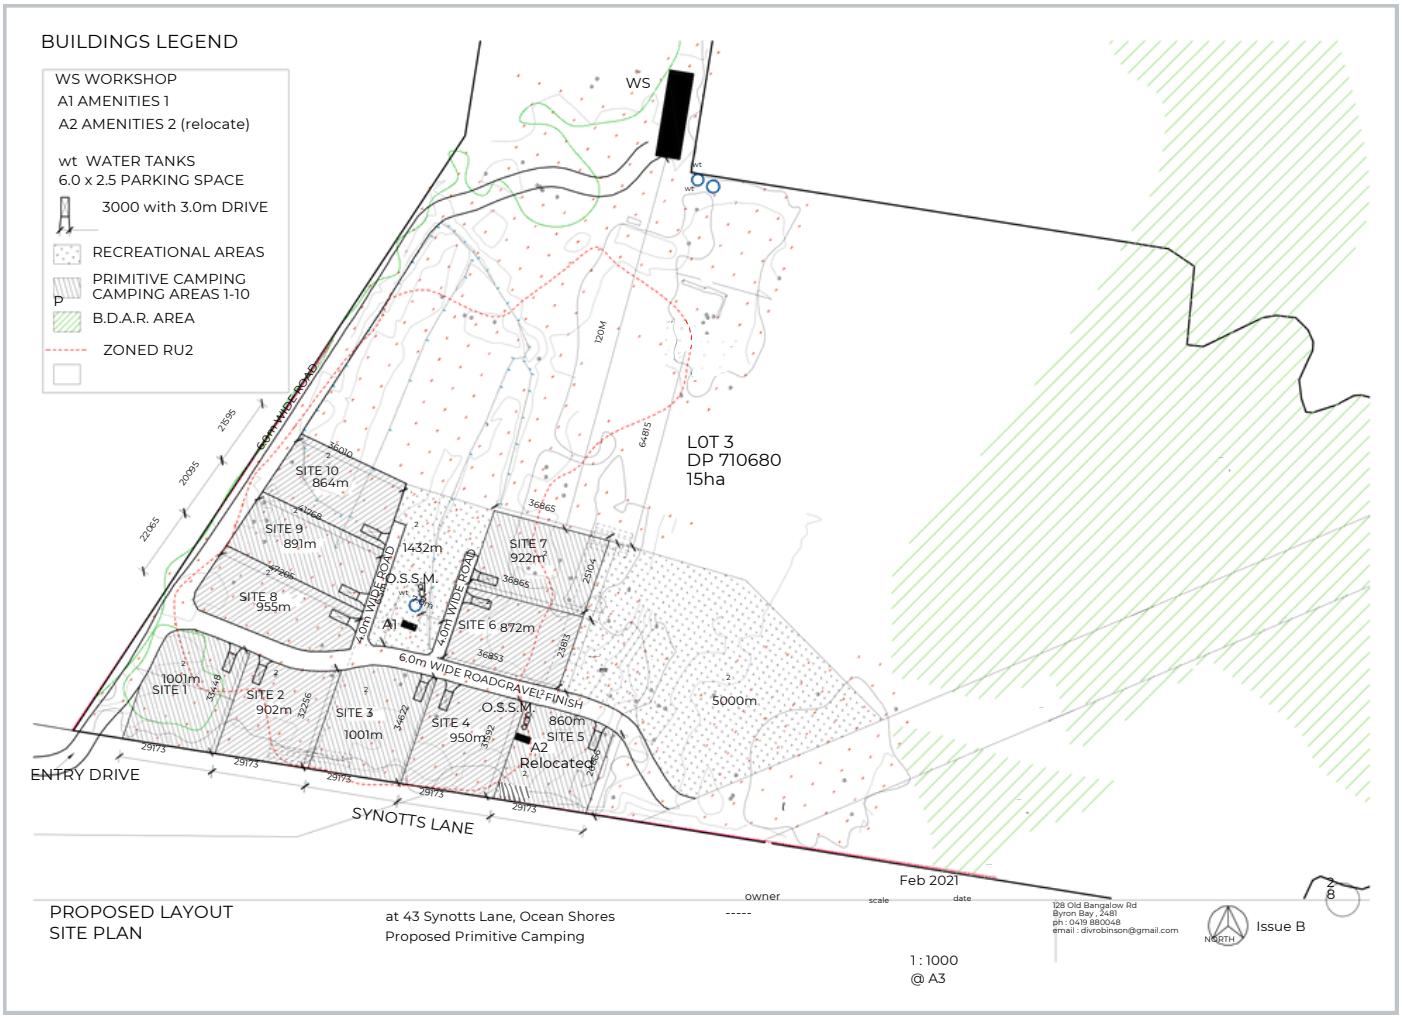

Received 07/05/24

BYRON SHIRE COUNCIL
Modification to development consent
APPROVED PLAN
Modified DA No. 10.2021.116.3
Date: 13/06/24